OUTSWING DOOR WITH TRIM SILL

FOR ILLUSTRATION PURPOSES ONLY

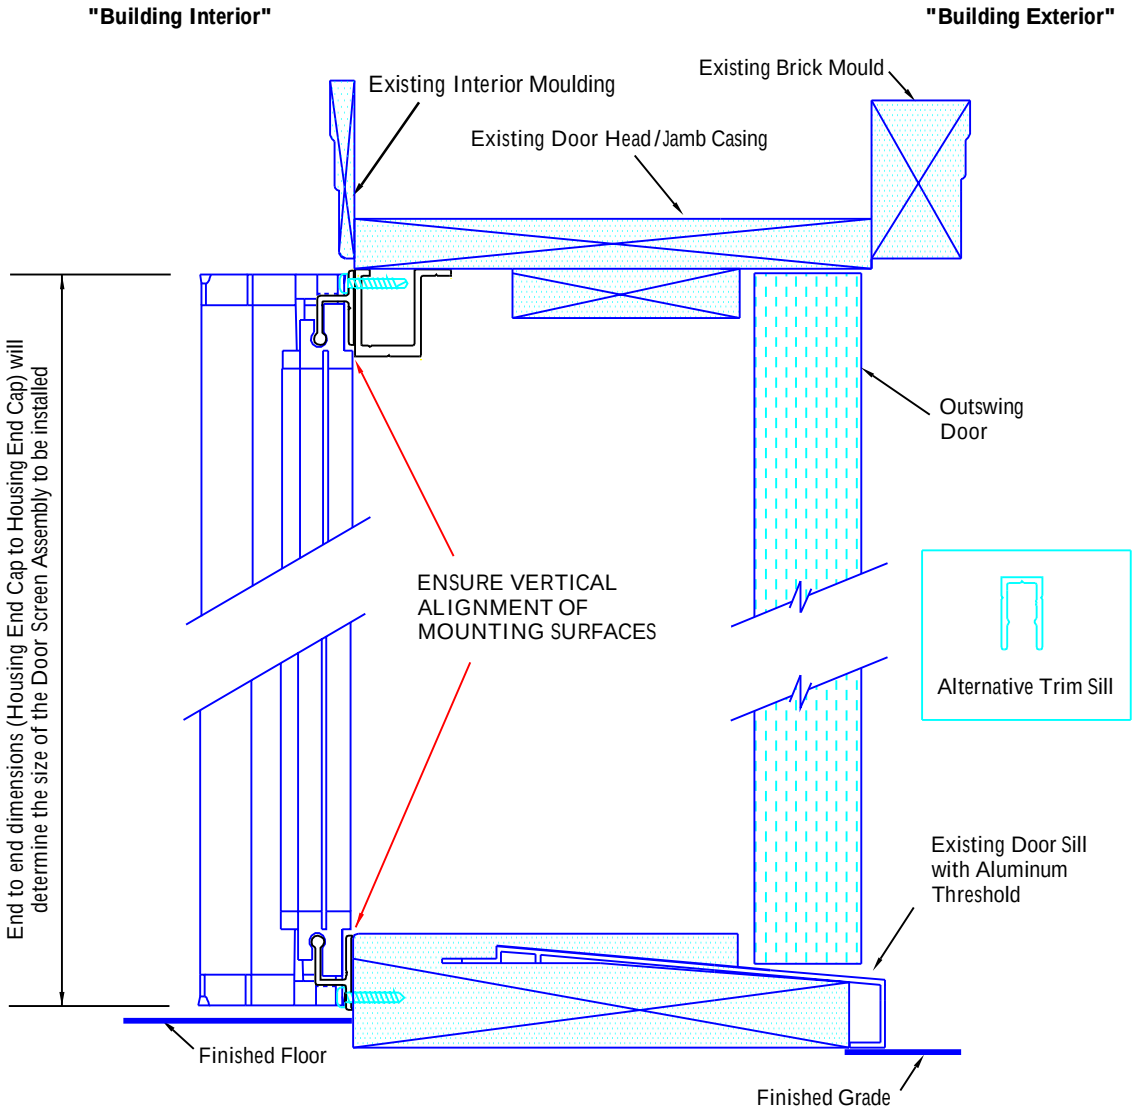

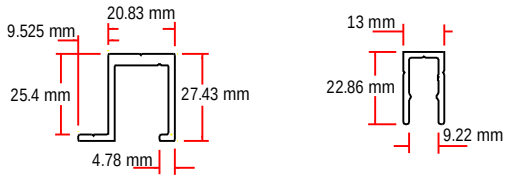

Trim Sill **V2 Trim Sill**

Creator:	Date:	Revision:
NDR	03/14/2006	Rev:
Drawing Title: **PSPHANINSTOUTSWING-TRIMSILL01**		
© 2010 Phantom Mfg. Intl Ltd.		Scale: As Shown